LYREBIRD PARK CAMPSITE PLAN

510 BEENAK RD, YELLINGBO 3139

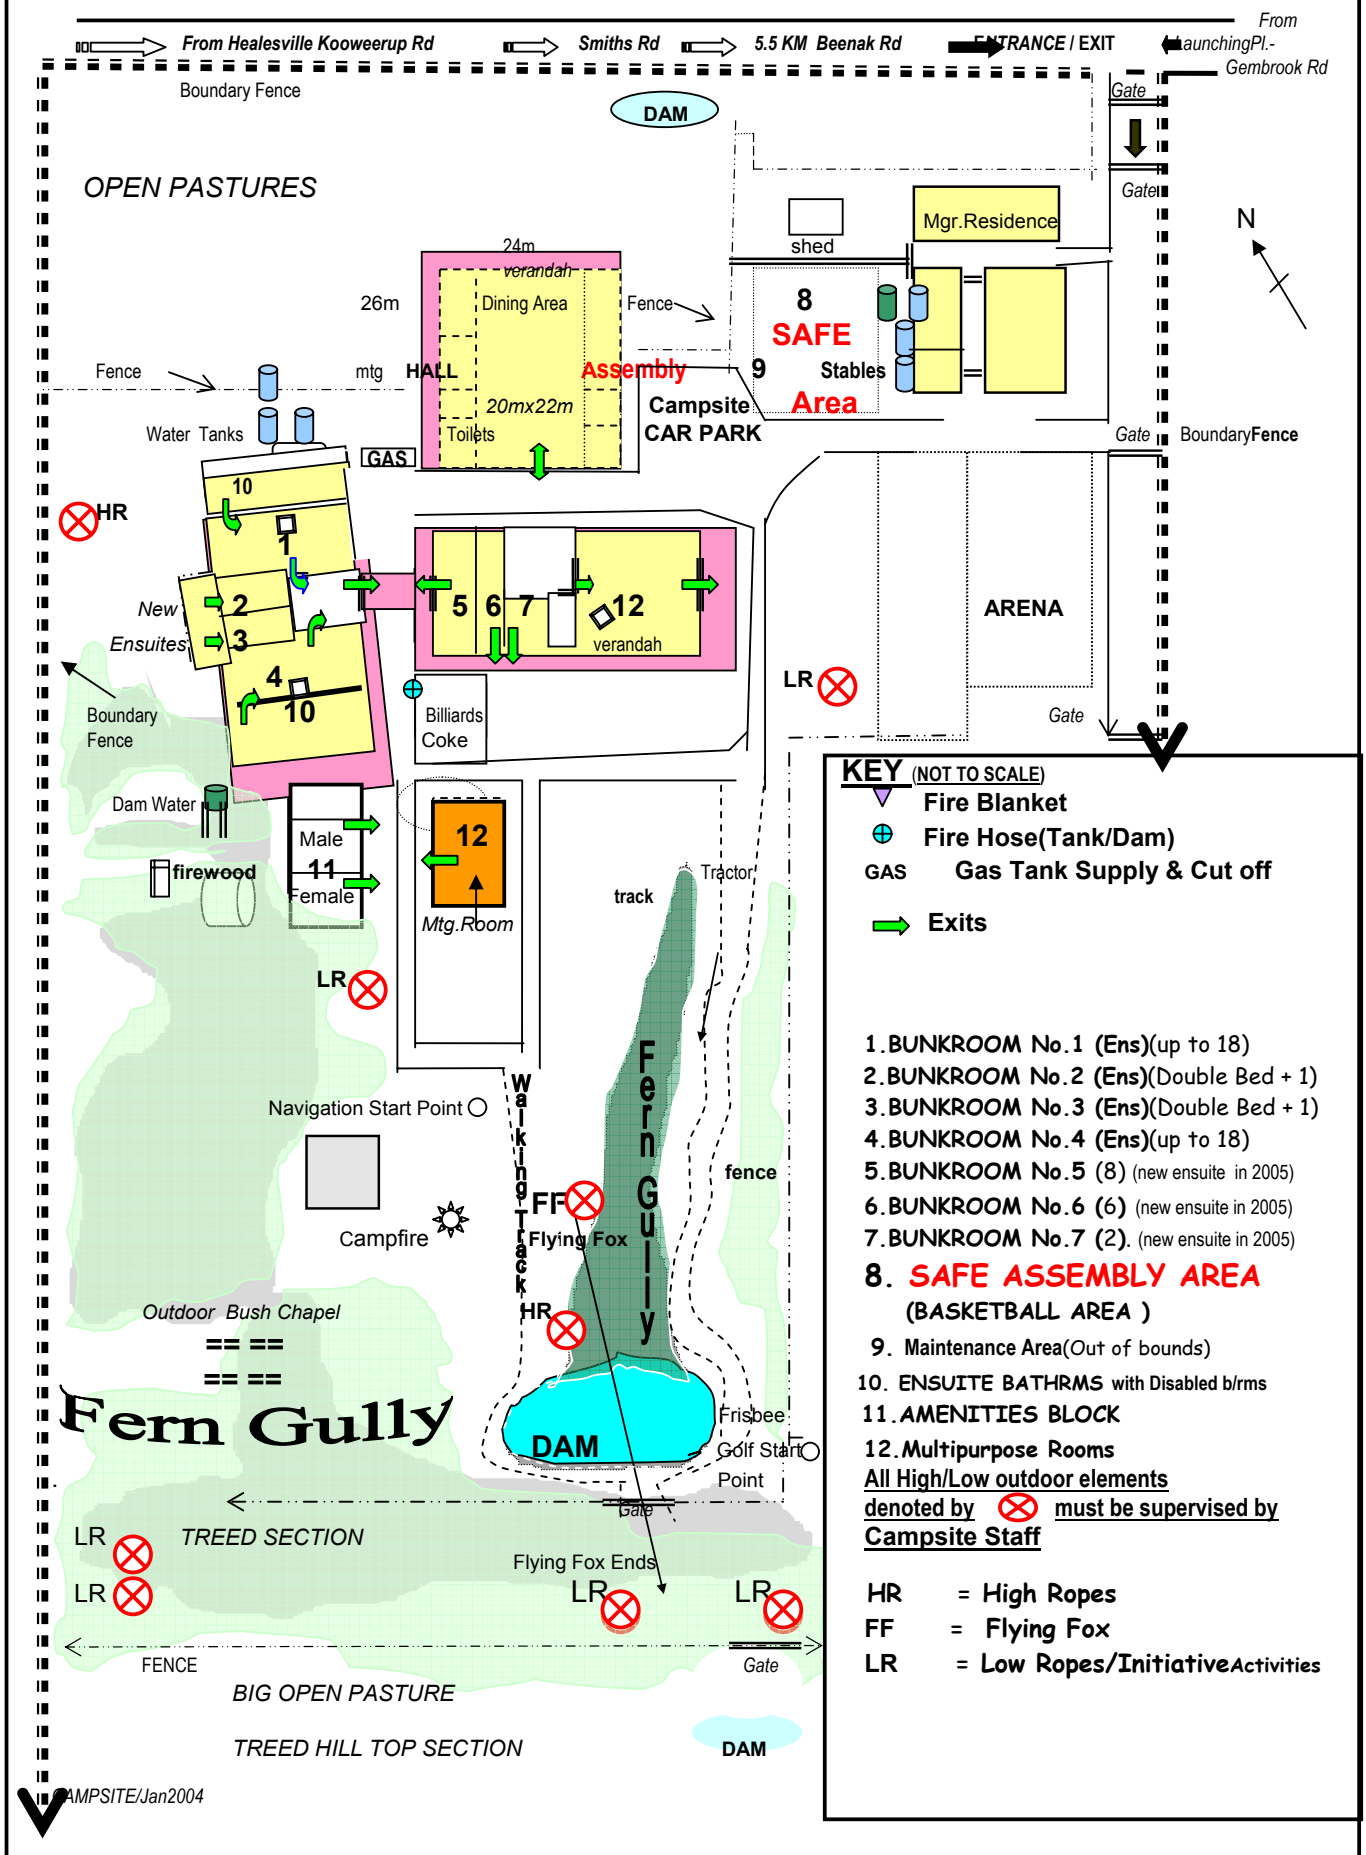

KEY (NOT TO SCALE)

- Fire Blanket
- Fire Hose(Tank/Dam)
- GAS Gas Tank Supply & Cut off
- Exits

1. BUNKROOM No.1 (Ens)(up to 18)
2. BUNKROOM No.2 (Ens)(Double Bed + 1)
3. BUNKROOM No.3 (Ens)(Double Bed + 1)
4. BUNKROOM No.4 (Ens)(up to 18)
5. BUNKROOM No.5 (8) (new ensuite in 2005)
6. BUNKROOM No.6 (6) (new ensuite in 2005)
7. BUNKROOM No.7 (2). (new ensuite in 2005)
8. SAFE ASSEMBLY AREA (BASKETBALL AREA)
9. Maintenance Area(Out of bounds)
10. ENSUITE BATHRMS with Disabled b/rms
11. AMENITIES BLOCK
12. Multipurpose Rooms

All High/Low outdoor elements denoted by ⊗ must be supervised by Campsite Staff

HR = High Ropes
FF = Flying Fox
LR = Low Ropes/Initiative Activities